



0 4 8
SCALE IN FEET

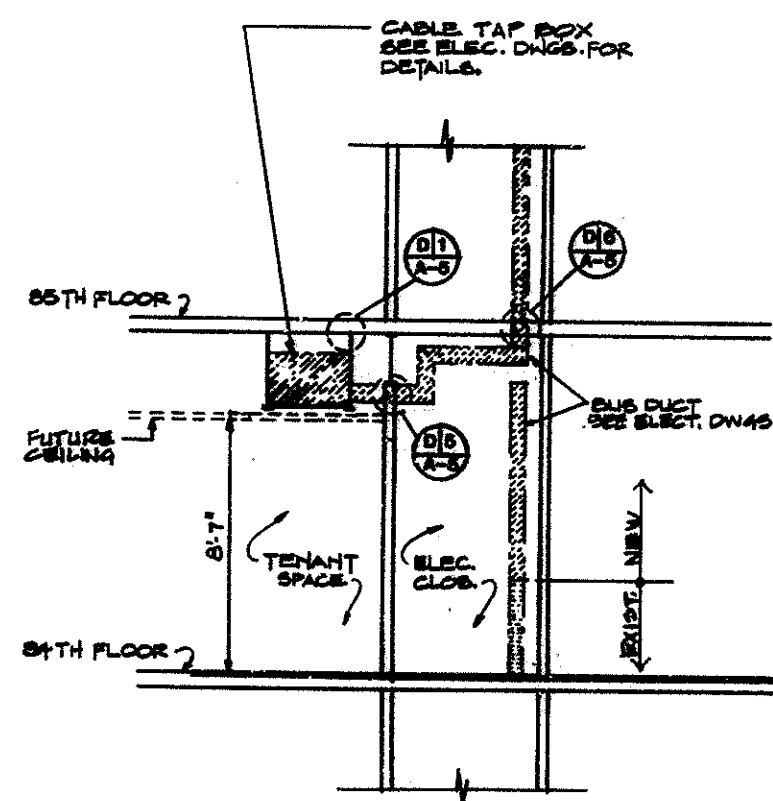

0 4 8
SCALE IN FEET

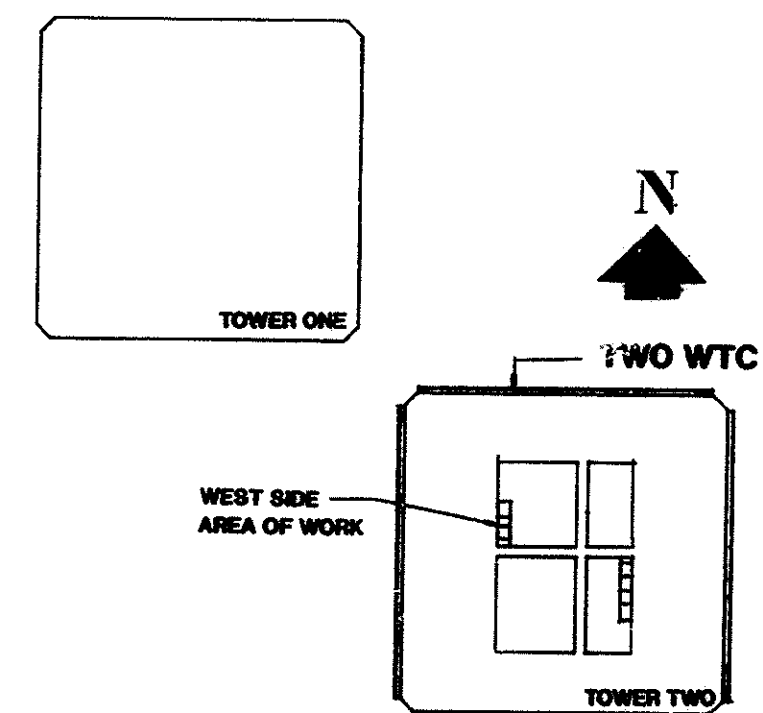


KEY PLAN
NO SCALE

Sheet 14 of 41



**THE PORT AUTHORITY
OF NY & NJ**

John J. Frawley
Engineering Program Manager

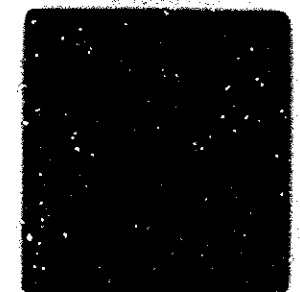

No.	Date	Revision	Approved
3/15/01		Drawings of Record	

Engineering Department
Design Division

**The World Trade
Center
Electrical/HVAC
Upgrade Program**

**TWO WTC
ARCHITECTURAL
84TH FLOOR
WEST SIDE
REFLECTED CEILING
PLAN & SECTION**

This drawing subject to conditions in contract.
All inventions, ideas, designs and methods
herein are reserved to Port Authority and
may not be used without its written consent.

S.C.A.M.S. S.C.S.P.P.
Designed by Drawn by Checked by

Date 10-4-93 Scale AS NOTED

Contract Number Drawing Number
WTC-804.041 A-11